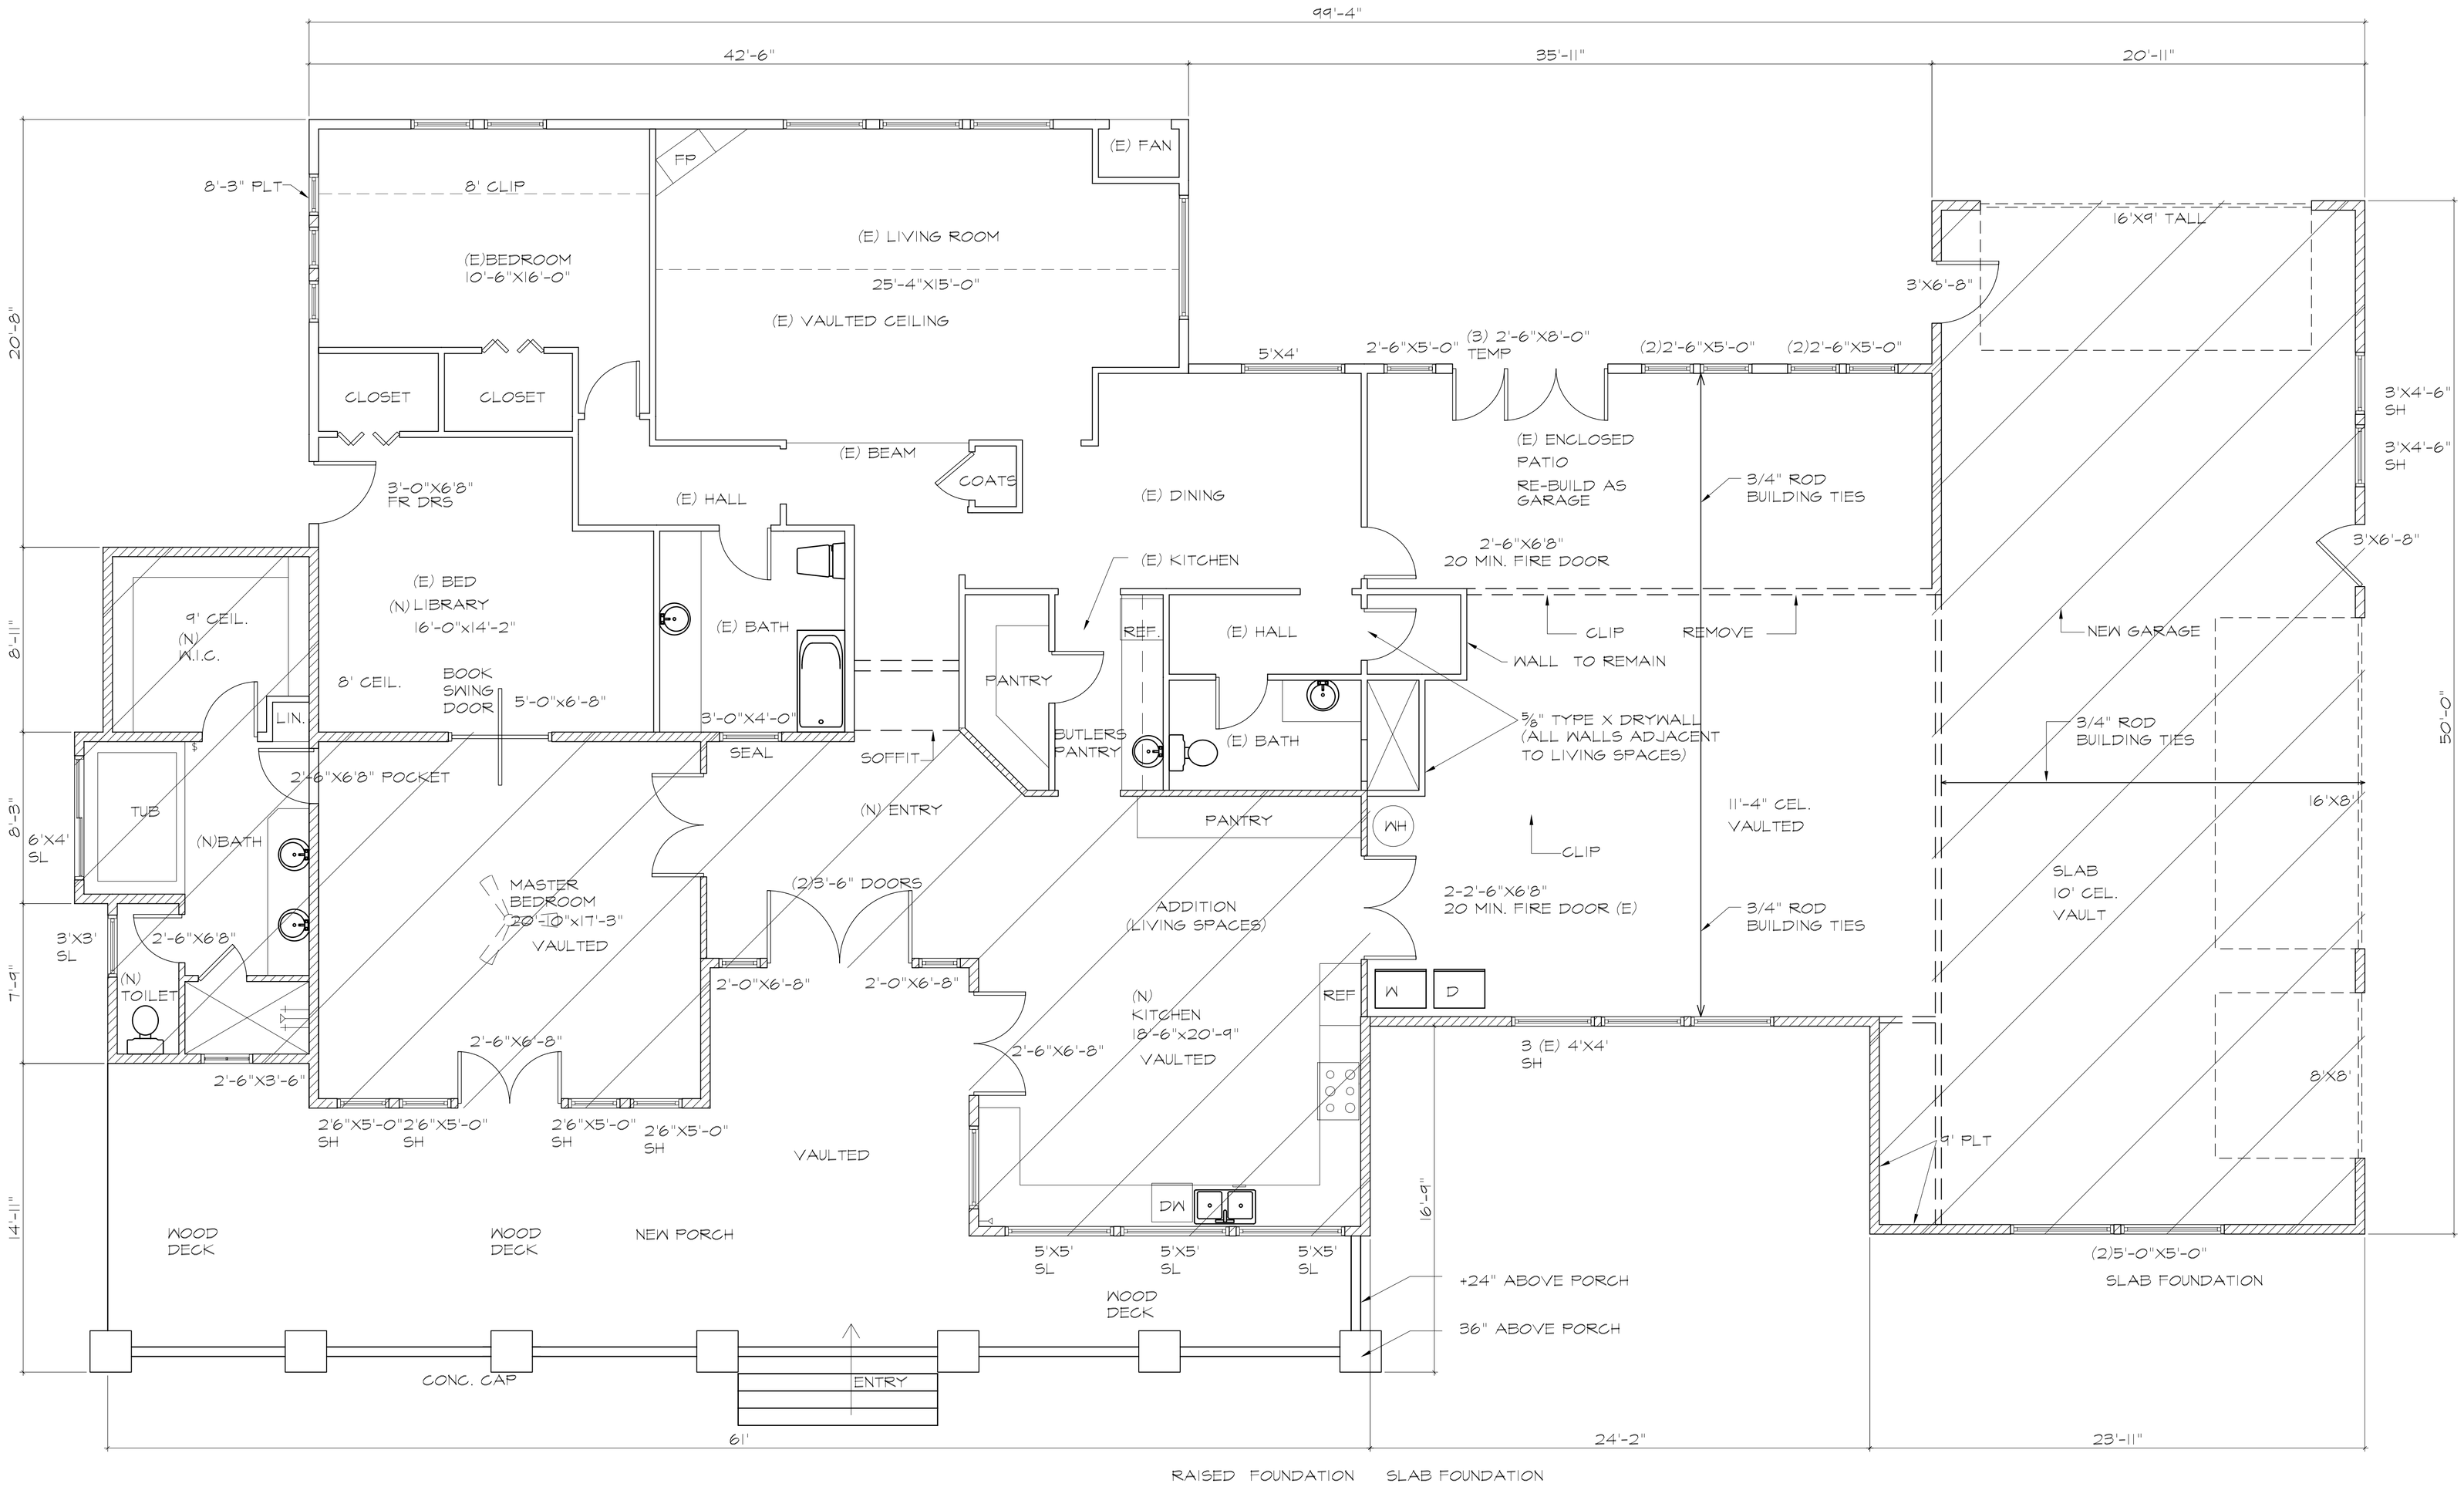

FLOOR PLAN

SCALE: 1/4" = 1'-0"

date
Aug. 14, 06

FLOOR PLAN

sheet no.
A1
2 of 4